




TLORIS MANSARDE; Merilo=1:100

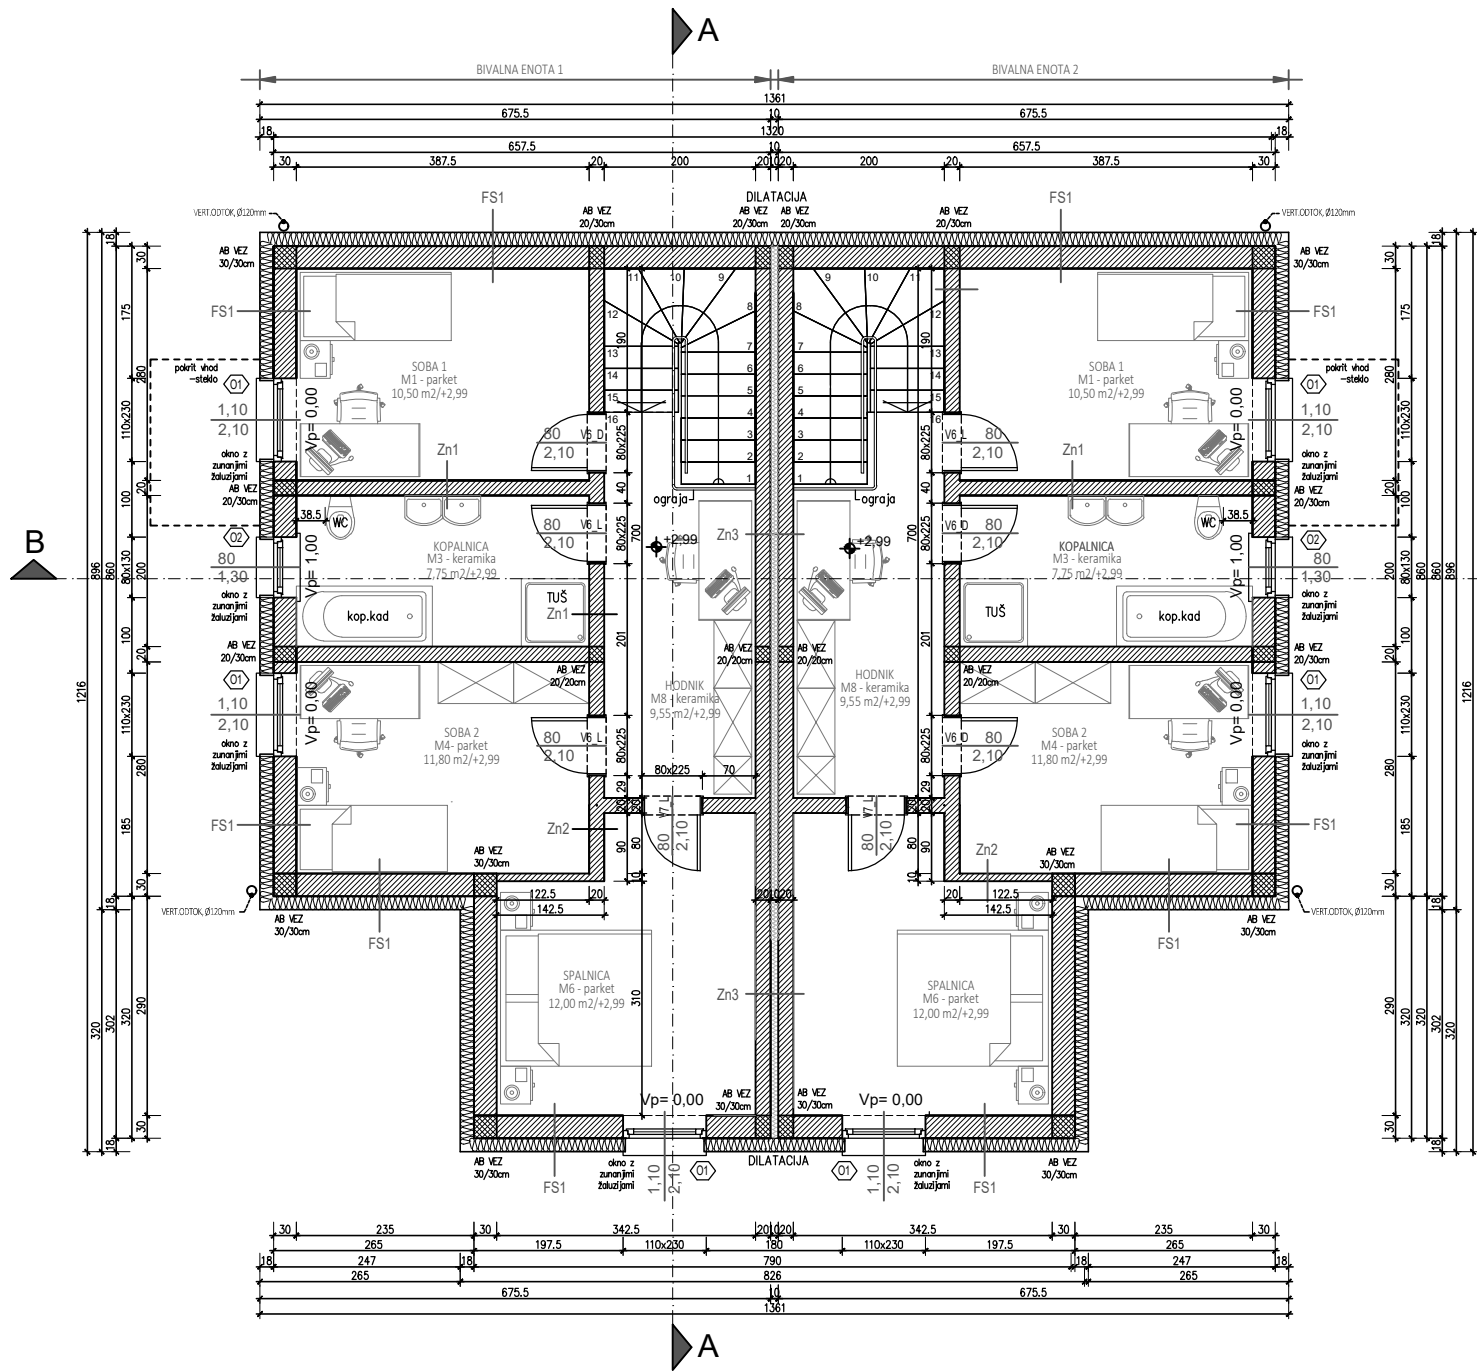


TLORIS PRITLIČJA; Merilo=1:100

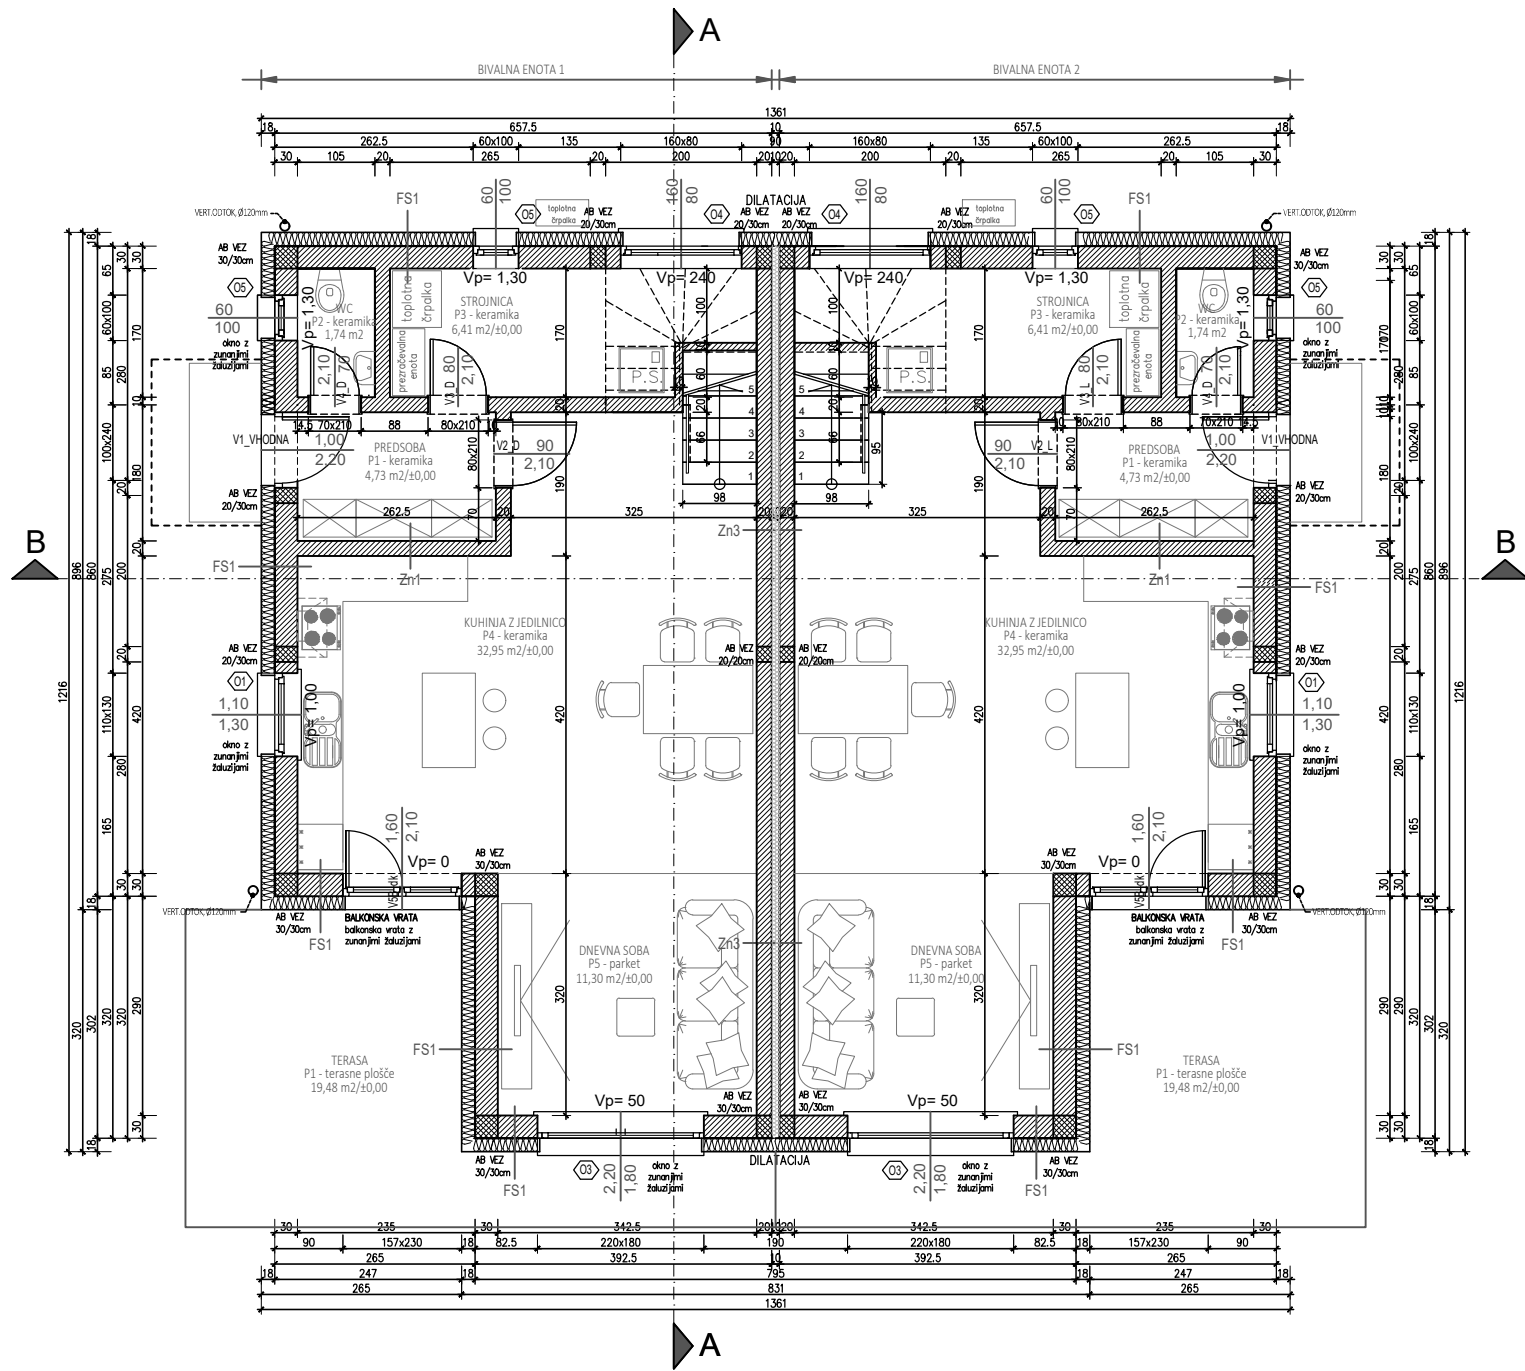


PREREZ B-B; Merilo=1:50

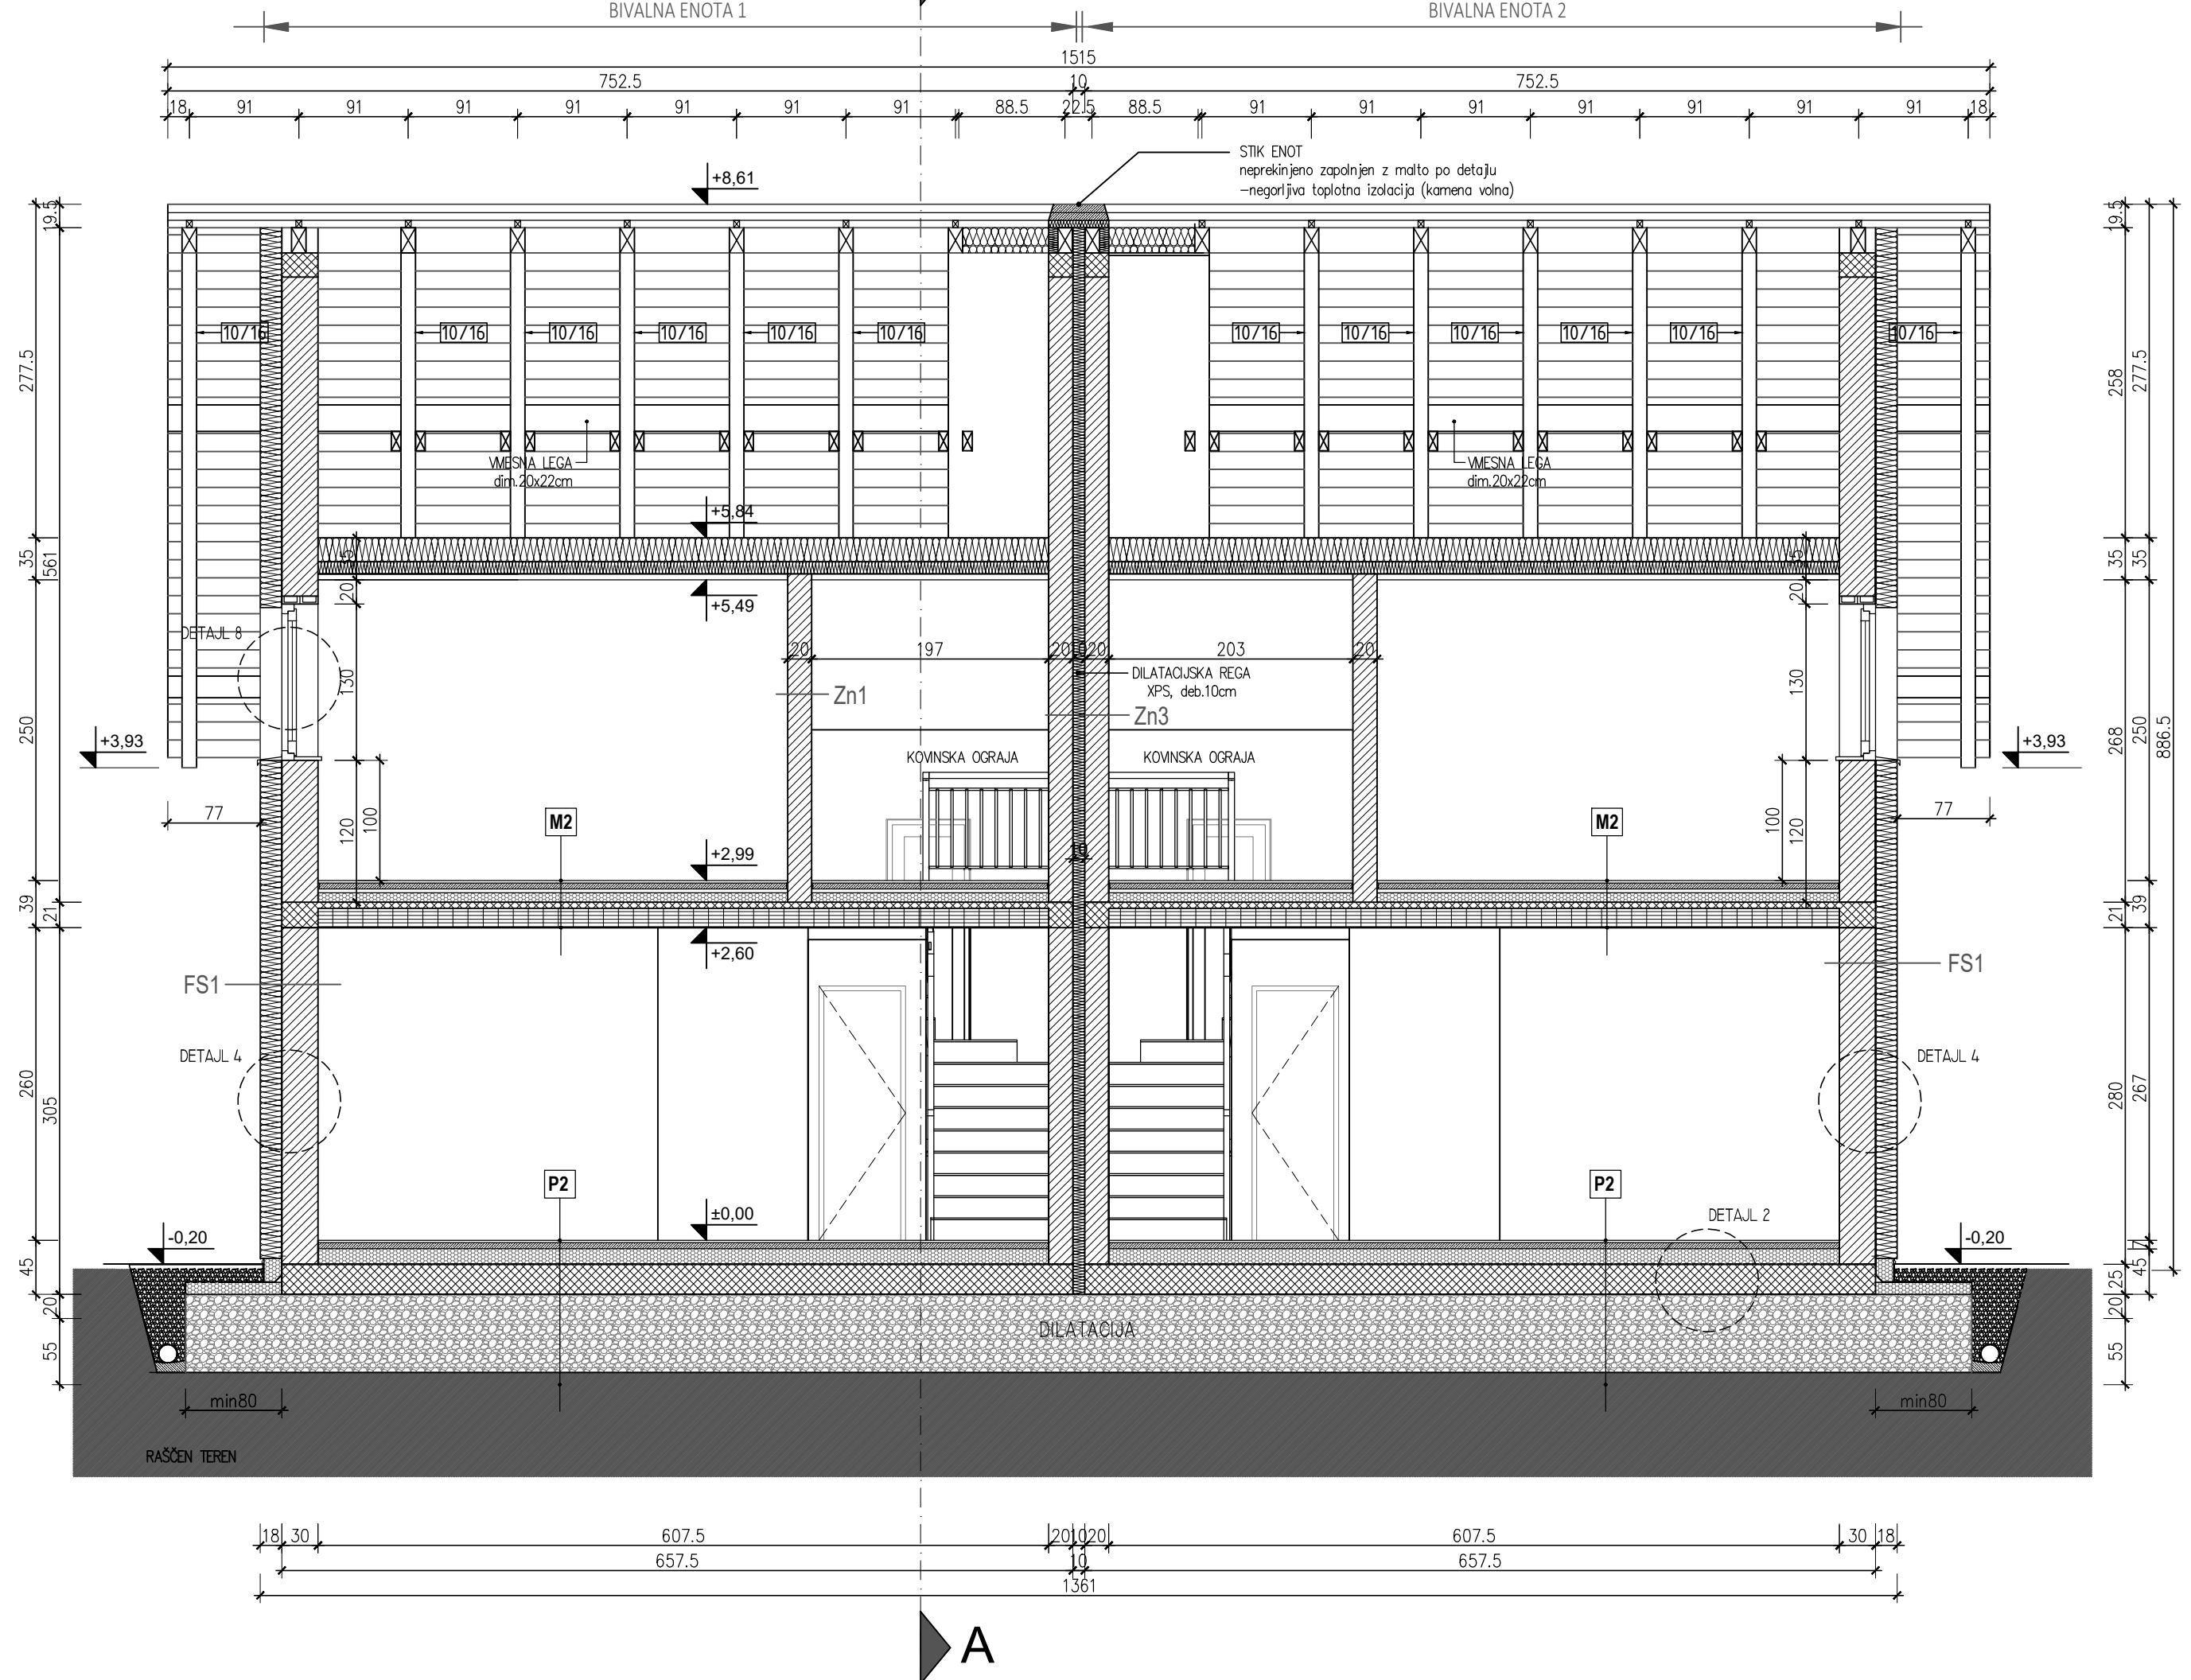


PREREZ A-A; Merilo=1:50

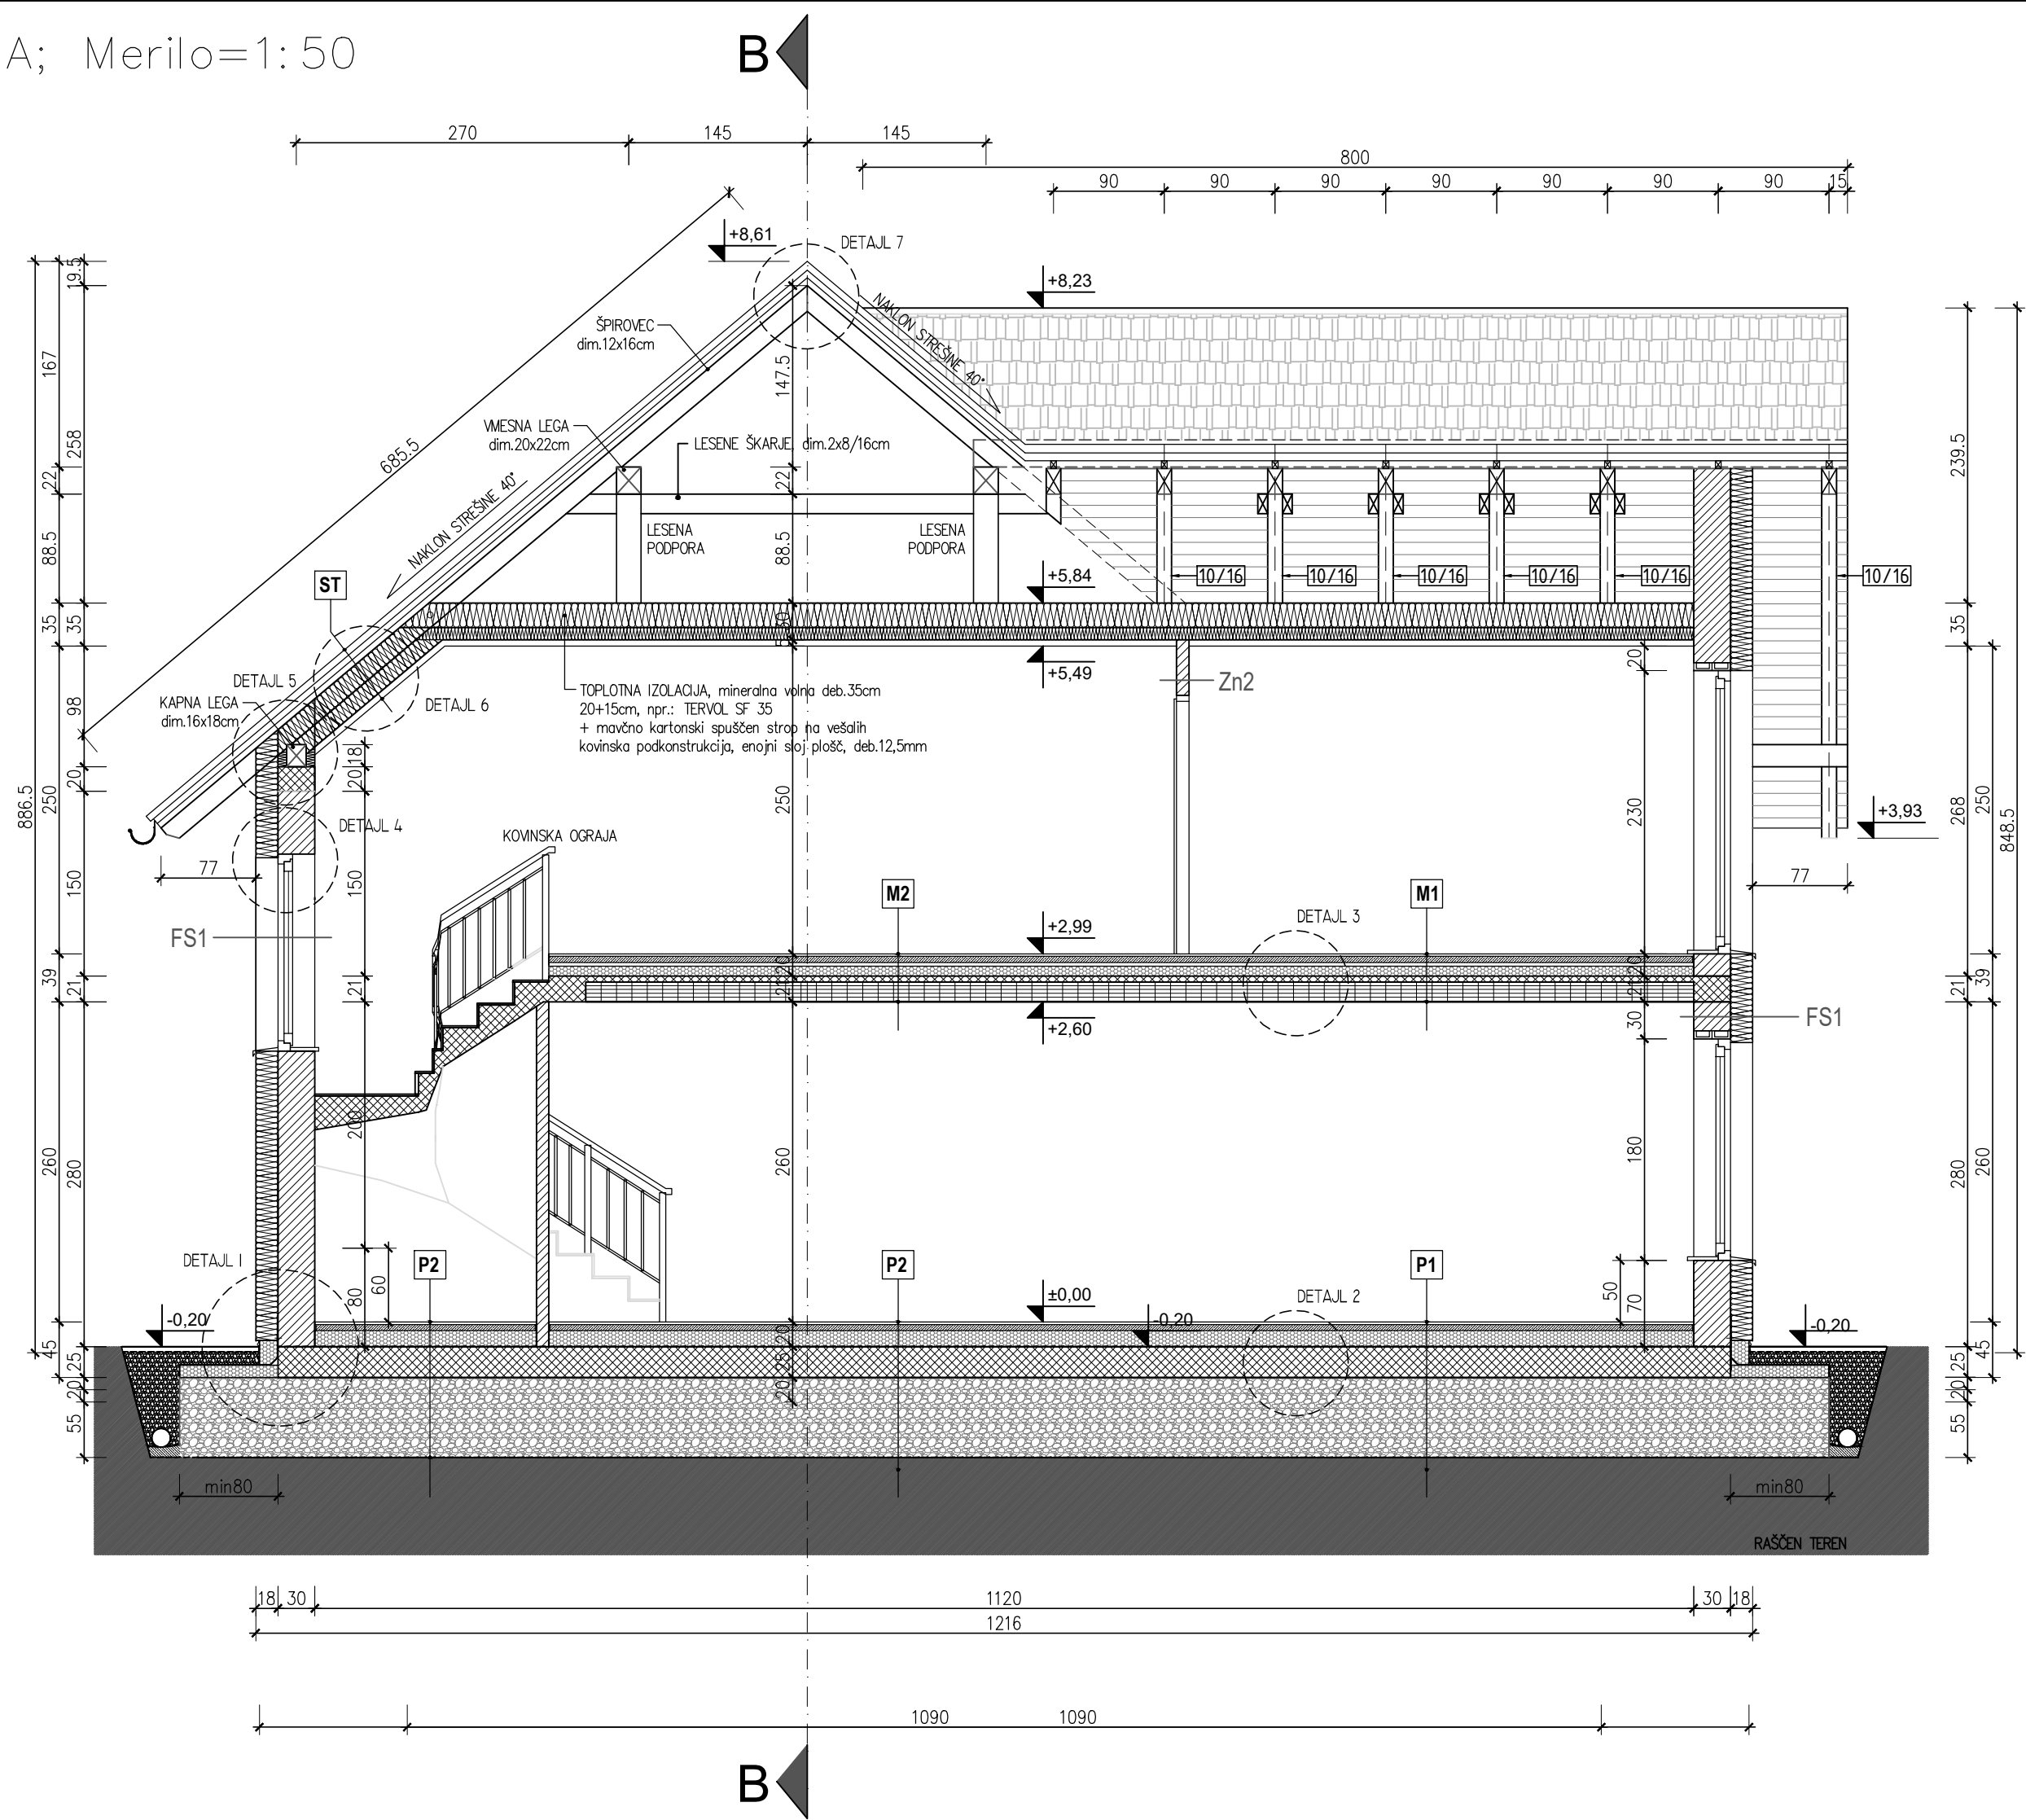


FASADA 1; Merilo=1:50

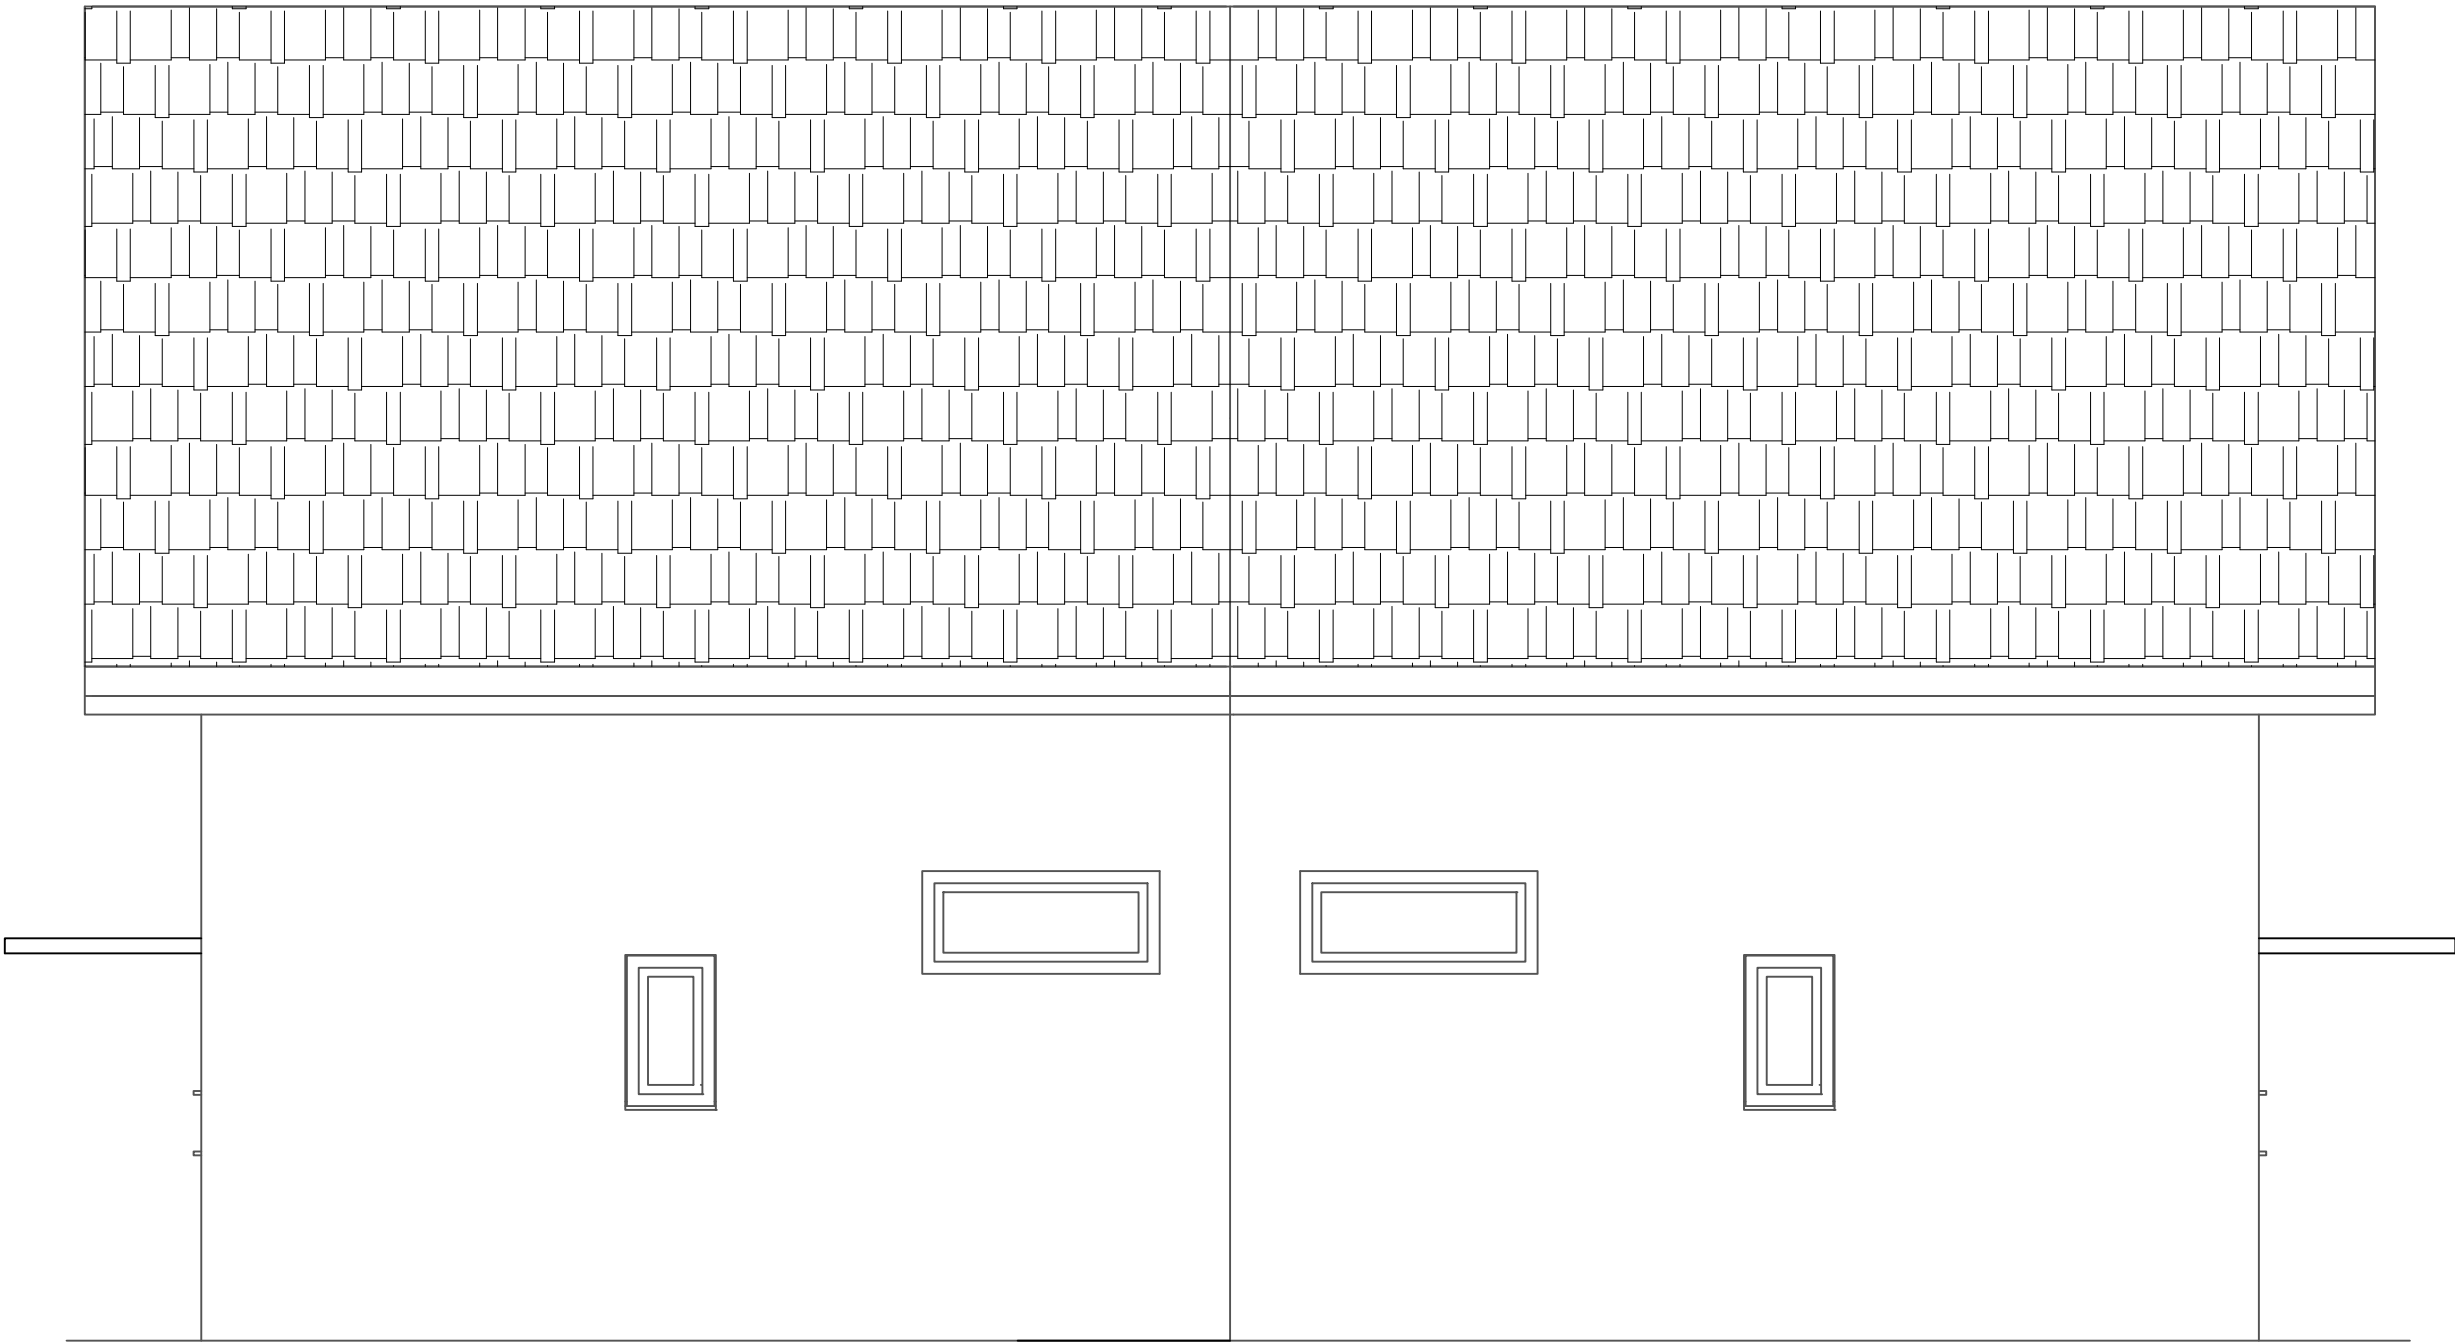

FASADA 2; Merilo=1:50

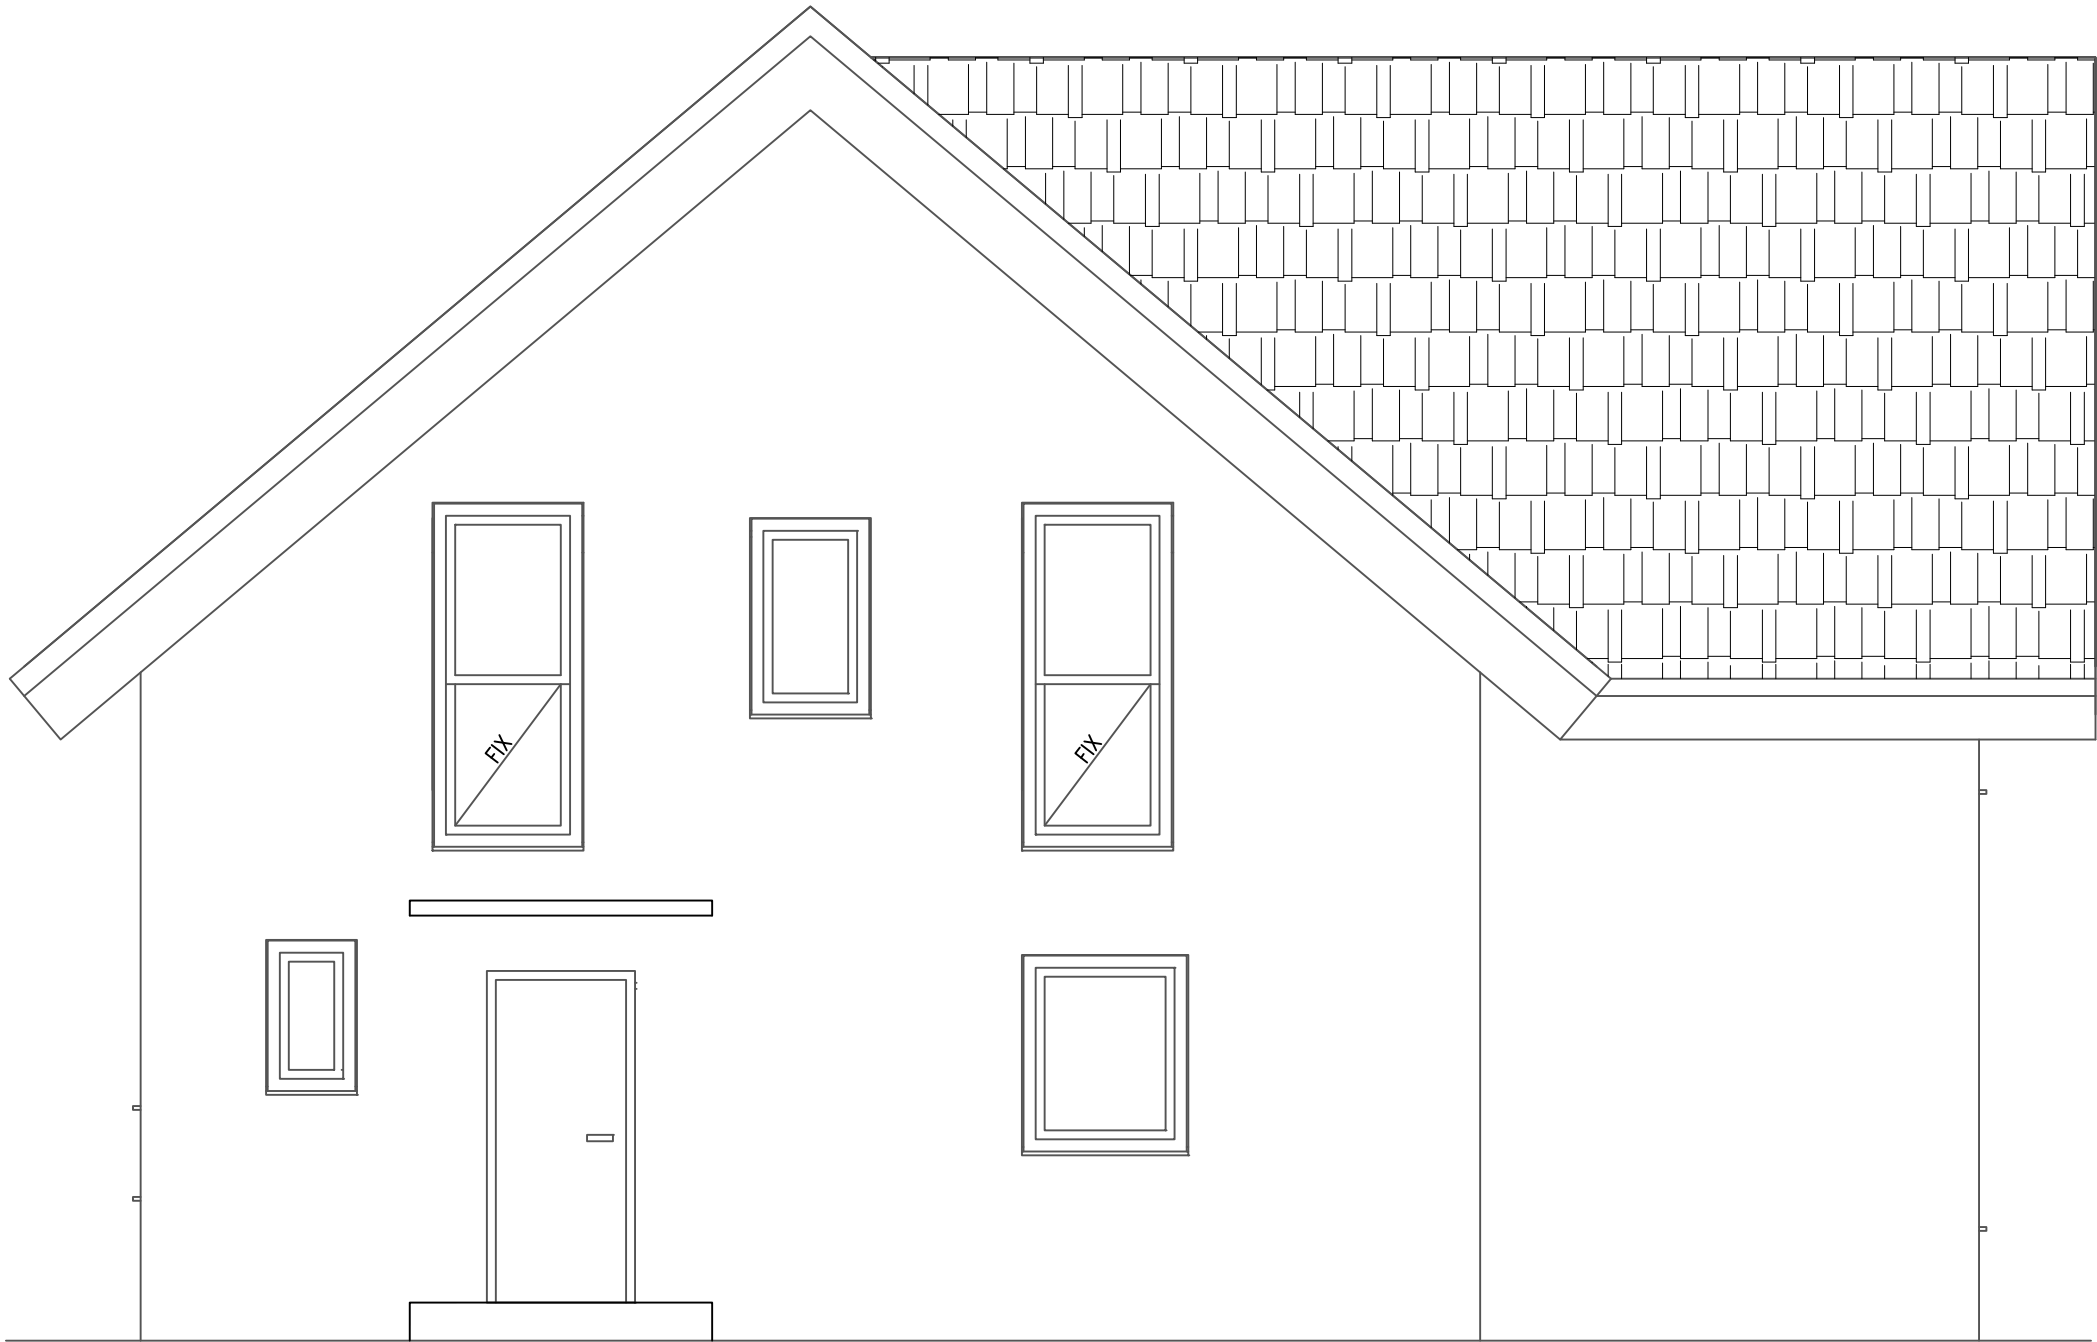

FASADA 3; Merilo=1:50

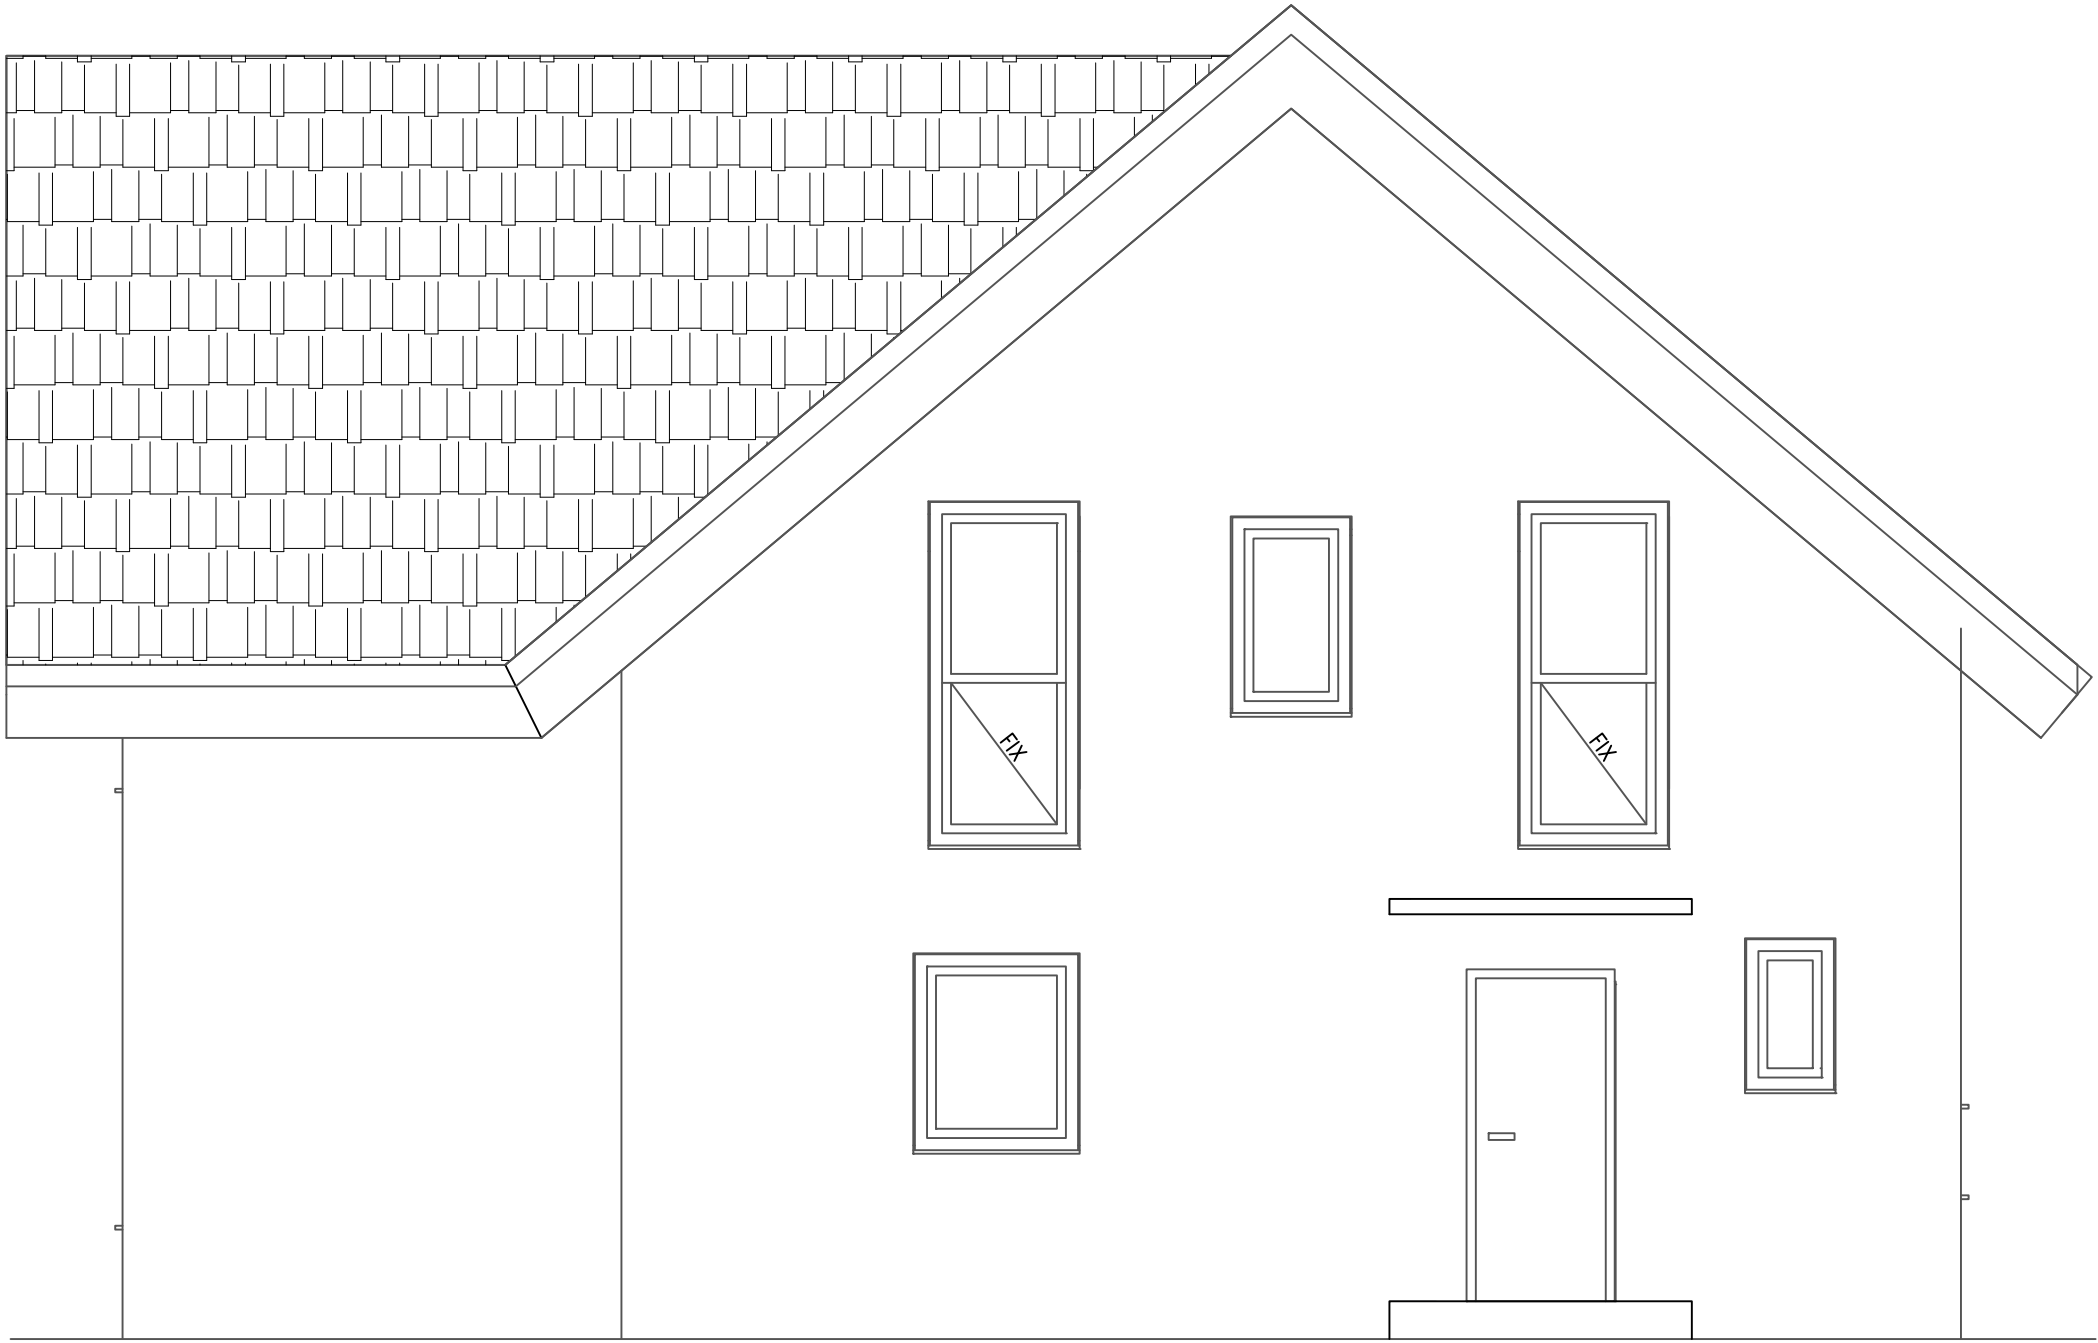

FASADA 4; Merilo=1:50

